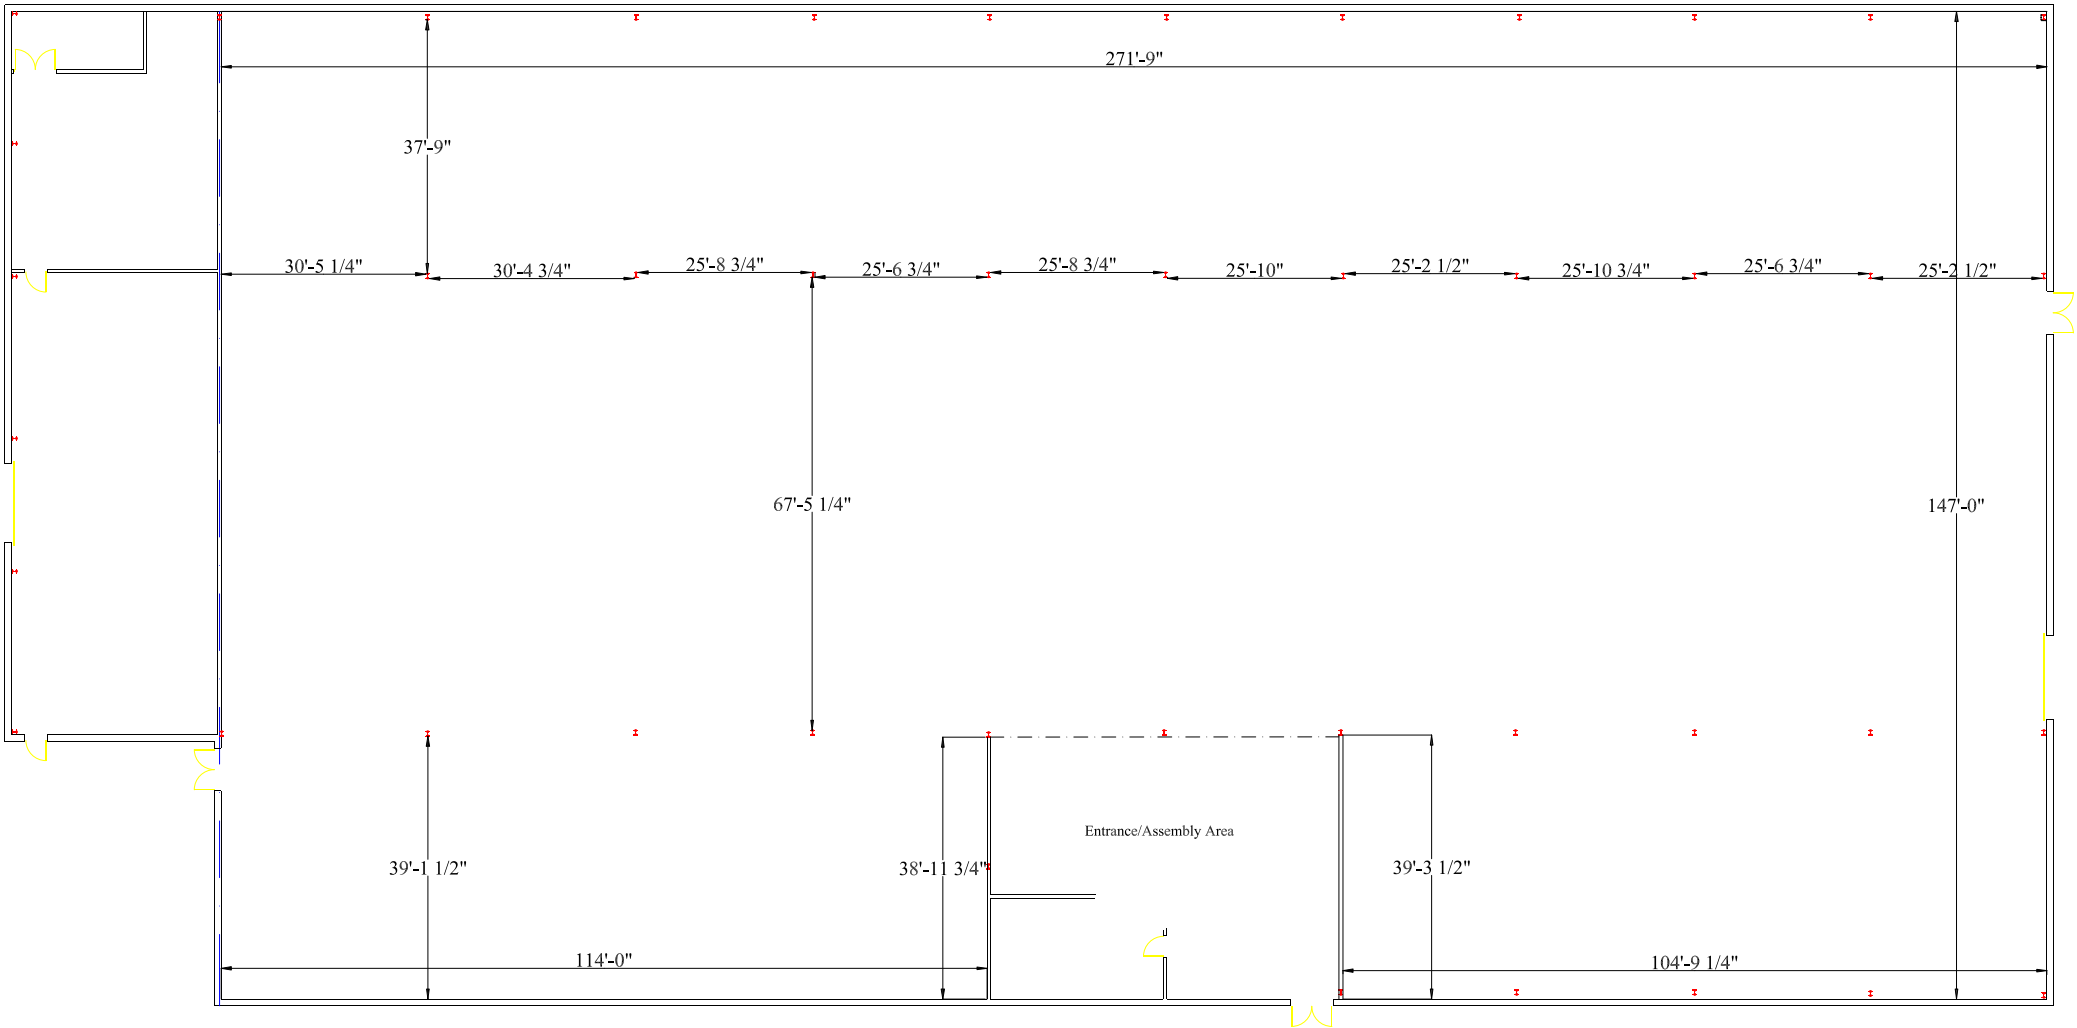DRAFT
Building 5295B Floor Plan
Ft. Leonard Wood, MO